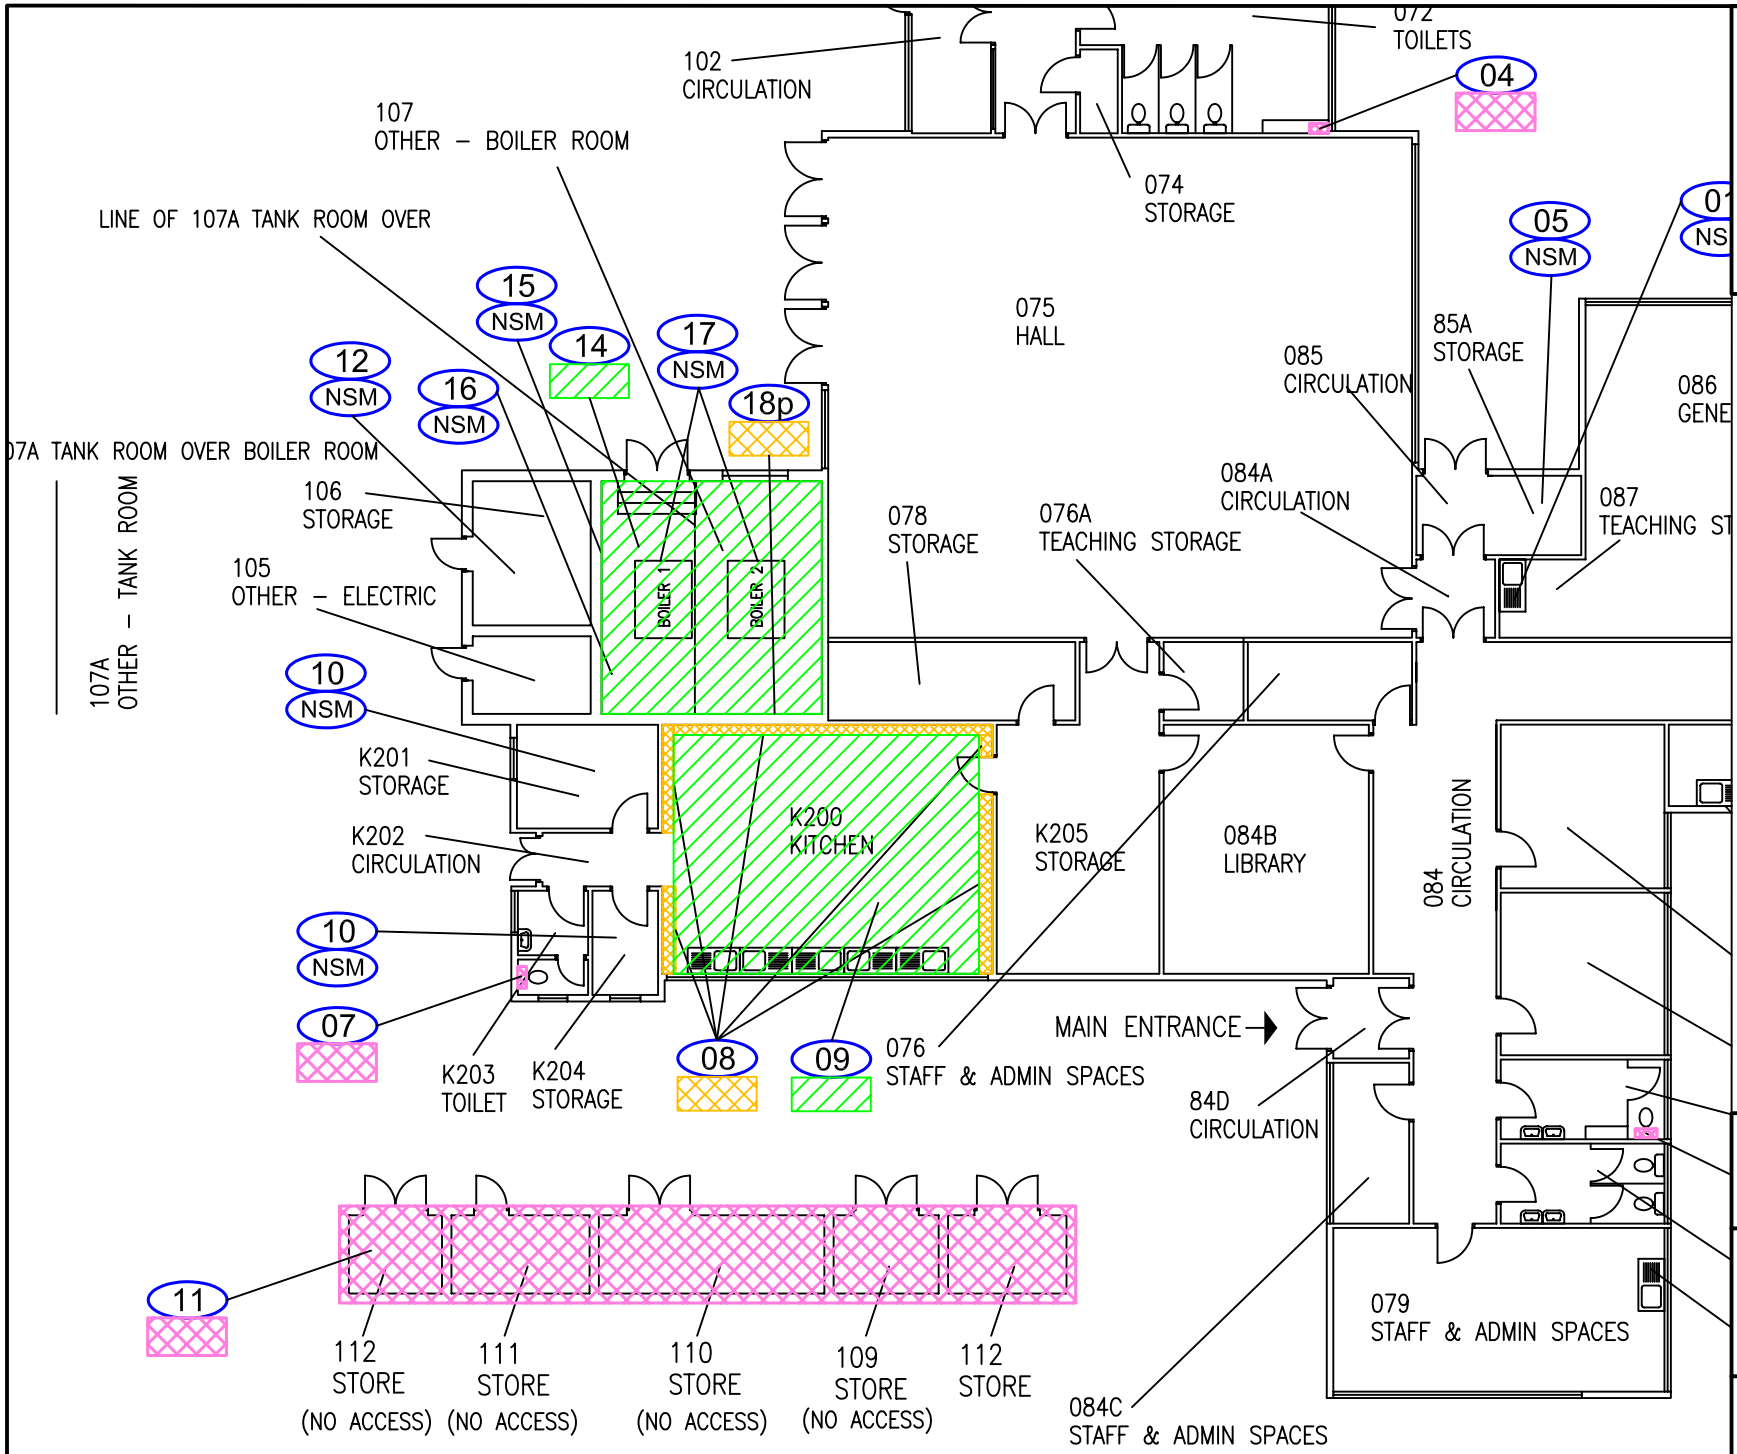

Junior School
Ground Floor Plan Sht 1

Drawn: PCR
Date: Aug 2006

Amencon Ref:

Scale: NTS